CONCEPT MILLWORK CORPORATION
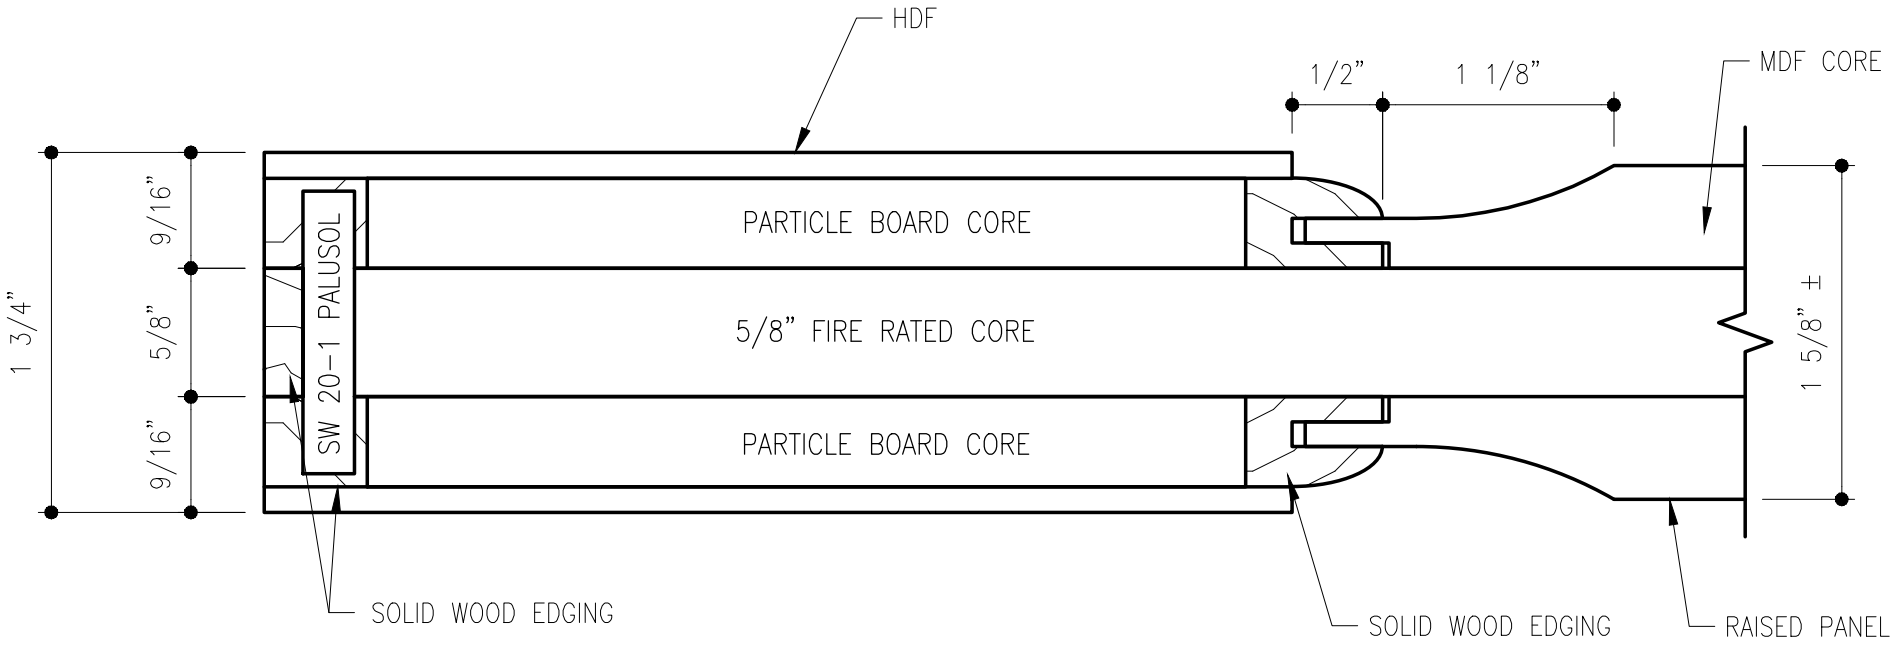
ENGINEERED CONSTRUCTION - FIRE RATED PAINT GRADE RAISED PANEL